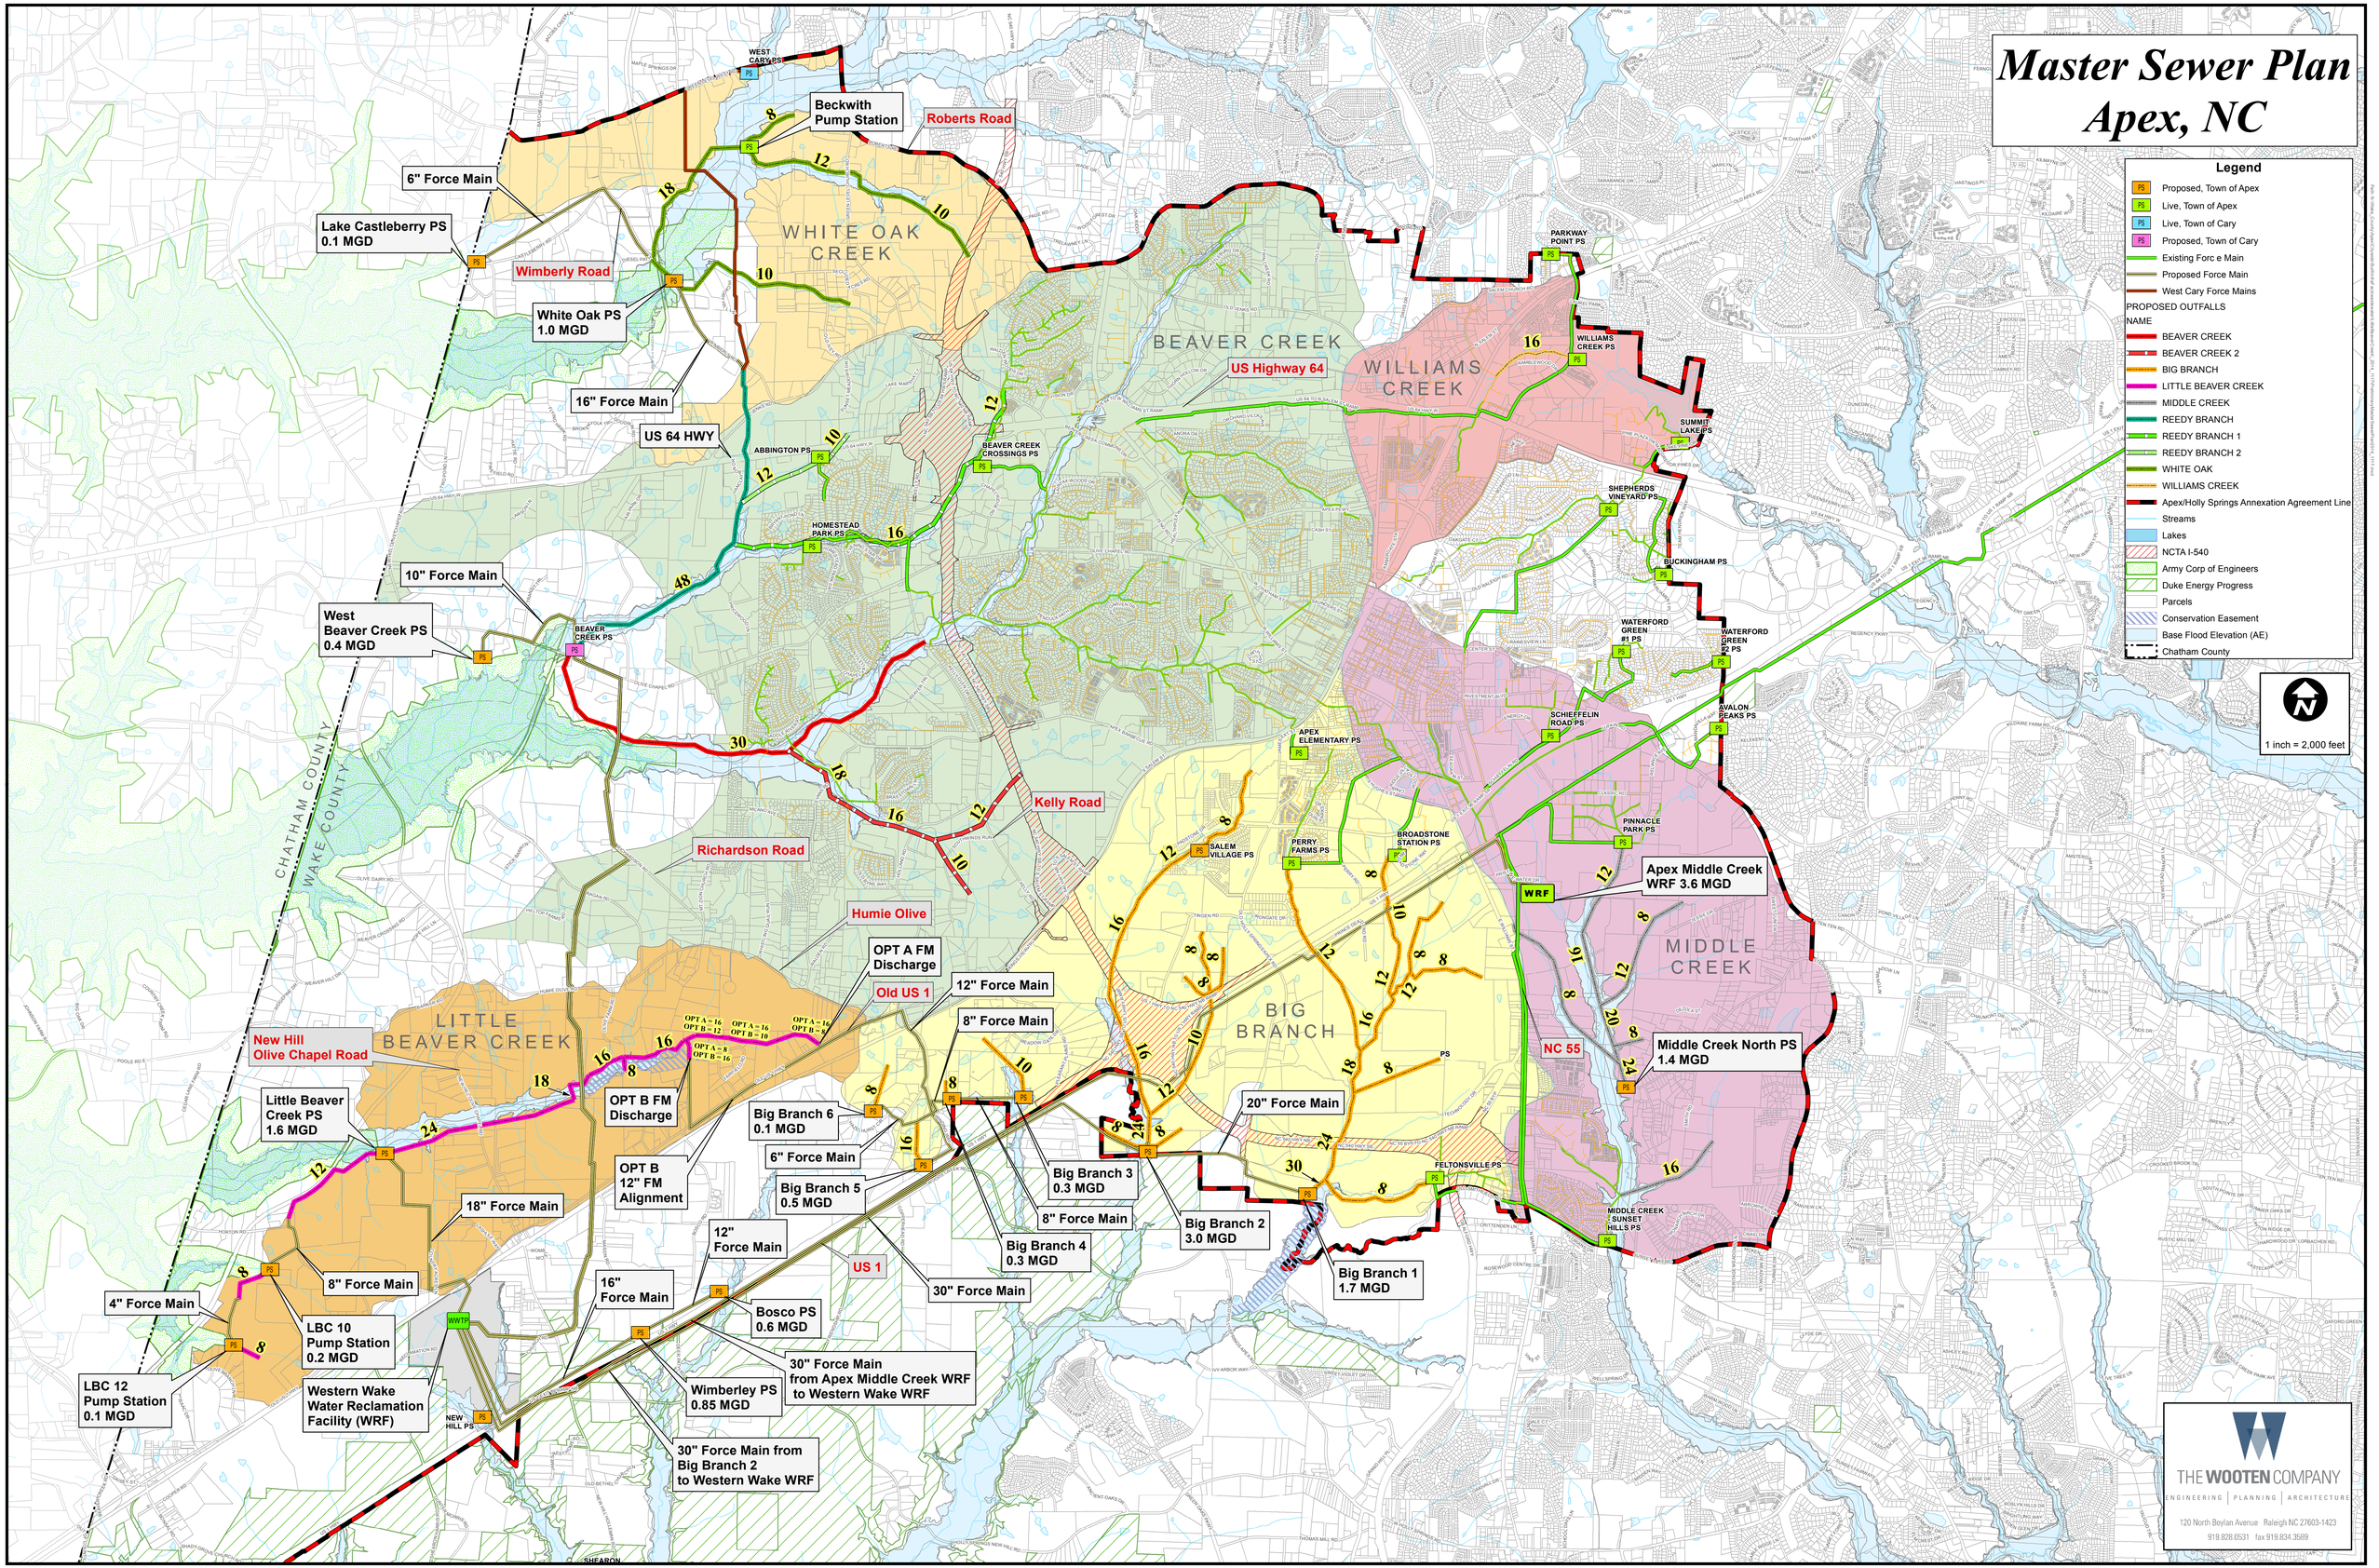Master Sewer Plan
Apex, NC