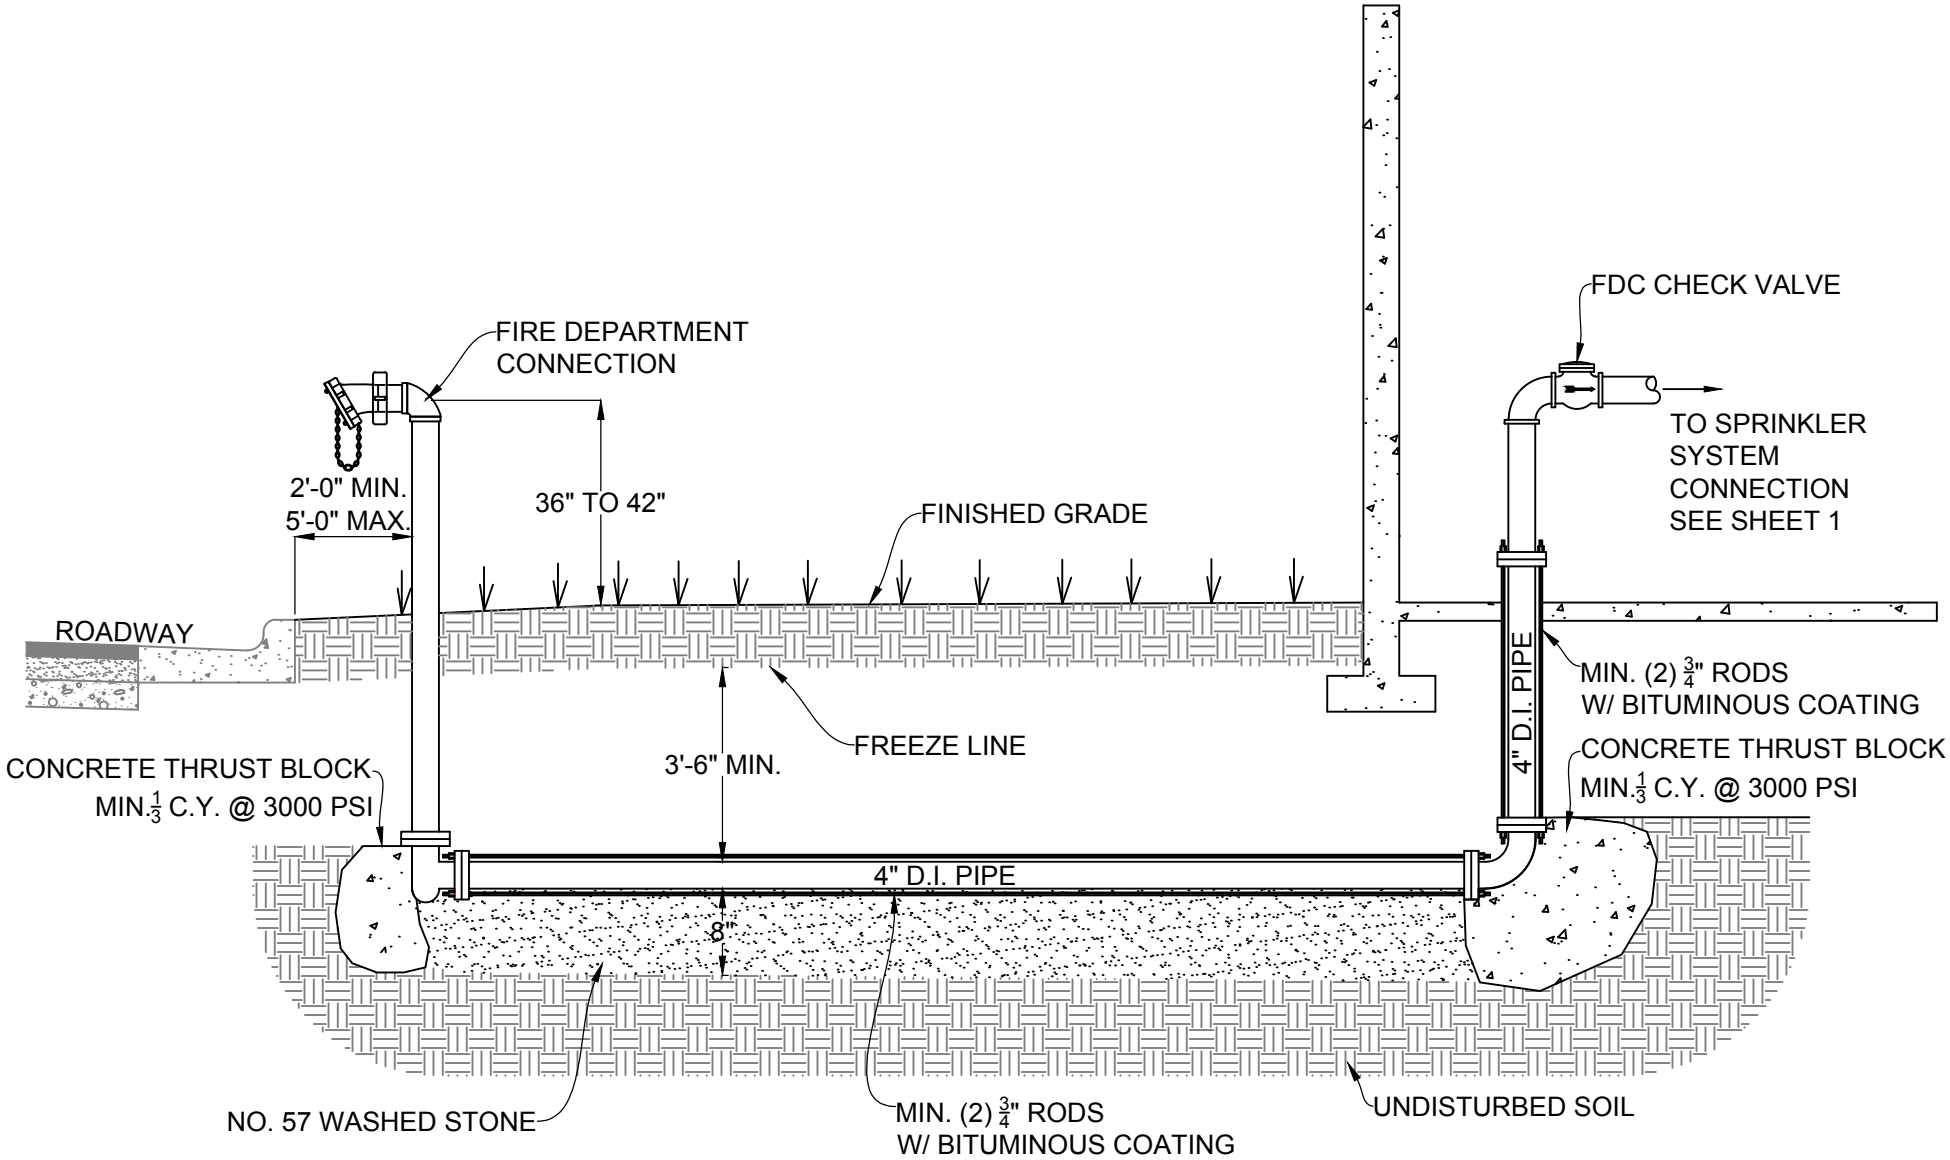

NOTE:

1. TOP OF BLOCKING SHALL BE 2" FROM BALL DRIP WEEP HOLE.

TOWN OF APEX STANDARDS	CURB SIDE FIRE DEPARTMENT CONNECTION	STD. NO.
EFFECTIVE: JUNE 18, 2019		600.20
		SHEET 1 OF 1