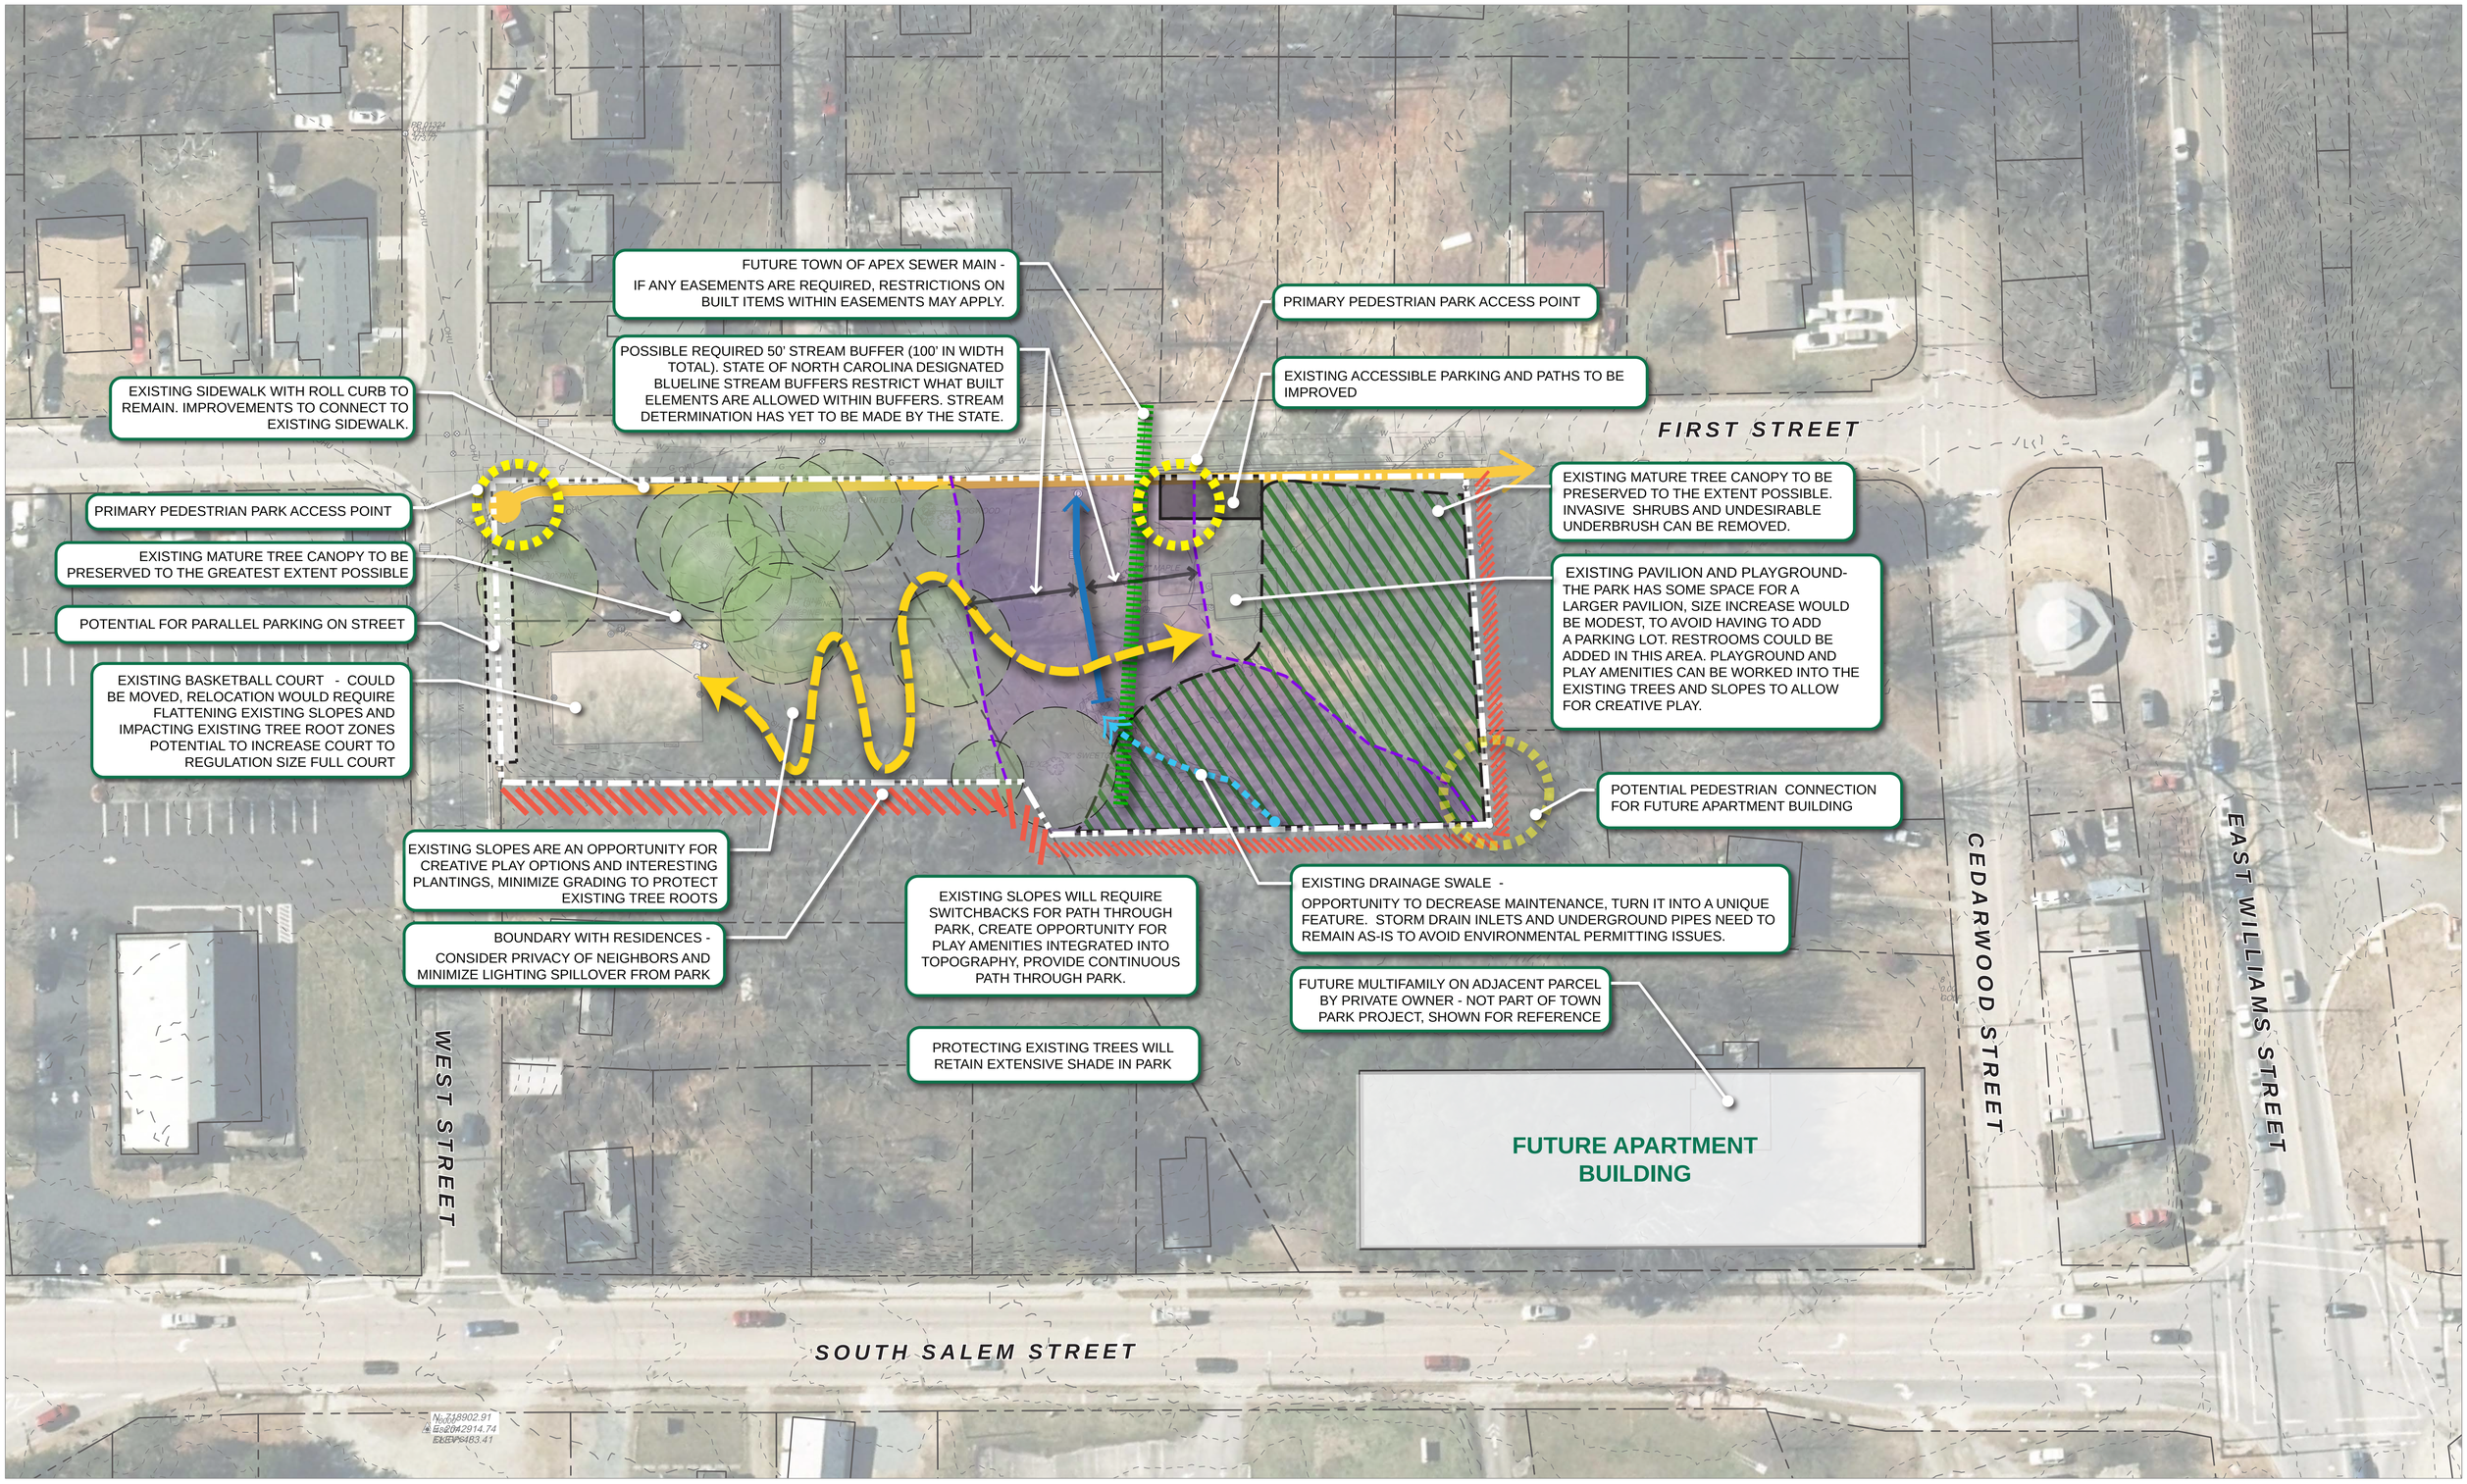

WEST STREET PARK

APEX, NORTH CAROLINA | OPPORTUNITIES & CONSTRAINTS MAP | DECEMBER 2024

SCALE = 1" = 30'

0' 30' 60'

TIMMONS GROUP

YOUR VISION ACHIEVED THROUGH OURS.